





PAGE CONTENT: **ELEVATOR ADDITION CONCEPTUAL - LEFT REAR CORNER VIEW- NO SCALE**

Crystal M. McKenna
603.327.7597
crystal@crossroadscontracting.com

TUCKER FREE LIBRARY- PROPOSAL CONCEPTUAL

09.01.26

31 Western Ave
Henniker, NH. 03242

Lynn M. Piotrowicz
Lynn Piotrowicz | Sep 8, 2026

Pages
1



PAGE CONTENT: **LIBRARY LEFT SIDE PROPOSED RENDERING**

Crossroads CONTRACTING

Crystal M. McKenna
603.327.7597
crystal@crossroadscontracting.com

TUCKER FREE LIBRARY- PROPOSAL CONCEPTUAL

09.01.26

31 Western Ave
Henniker, NH. 03242

Lynn M. Piotrowicz
Lynn Piotrowicz | Sep 8, 2026

Pages
2



PAGE CONTENT:

Crystal M. McKenna
603.327.7597
crystal@crossroadscontracting.com

TUCKER FREE LIBRARY- PROPOSAL CONCEPTUAL

09.01.26

31 Western Ave
Henniker, NH. 03242

Lynn M. Piotrowicz

Lynn Piotrowicz | Sep 8, 2026

Pages
3







PAGE CONTENT: **Library left side Concept Rendering**

Crossroads CONTRACTING

Crystal M. McKenna
603.327.7597
crystal@crossroadscontracting.com

TUCKER FREE LIBRARY- PROPOSAL CONCEPTUAL

09.01.26


31 Western Ave
Henniker, NH. 03242

Lynn M. Piotrowicz

Lynn Piotrowicz | Sep 8, 2026

Pages
4



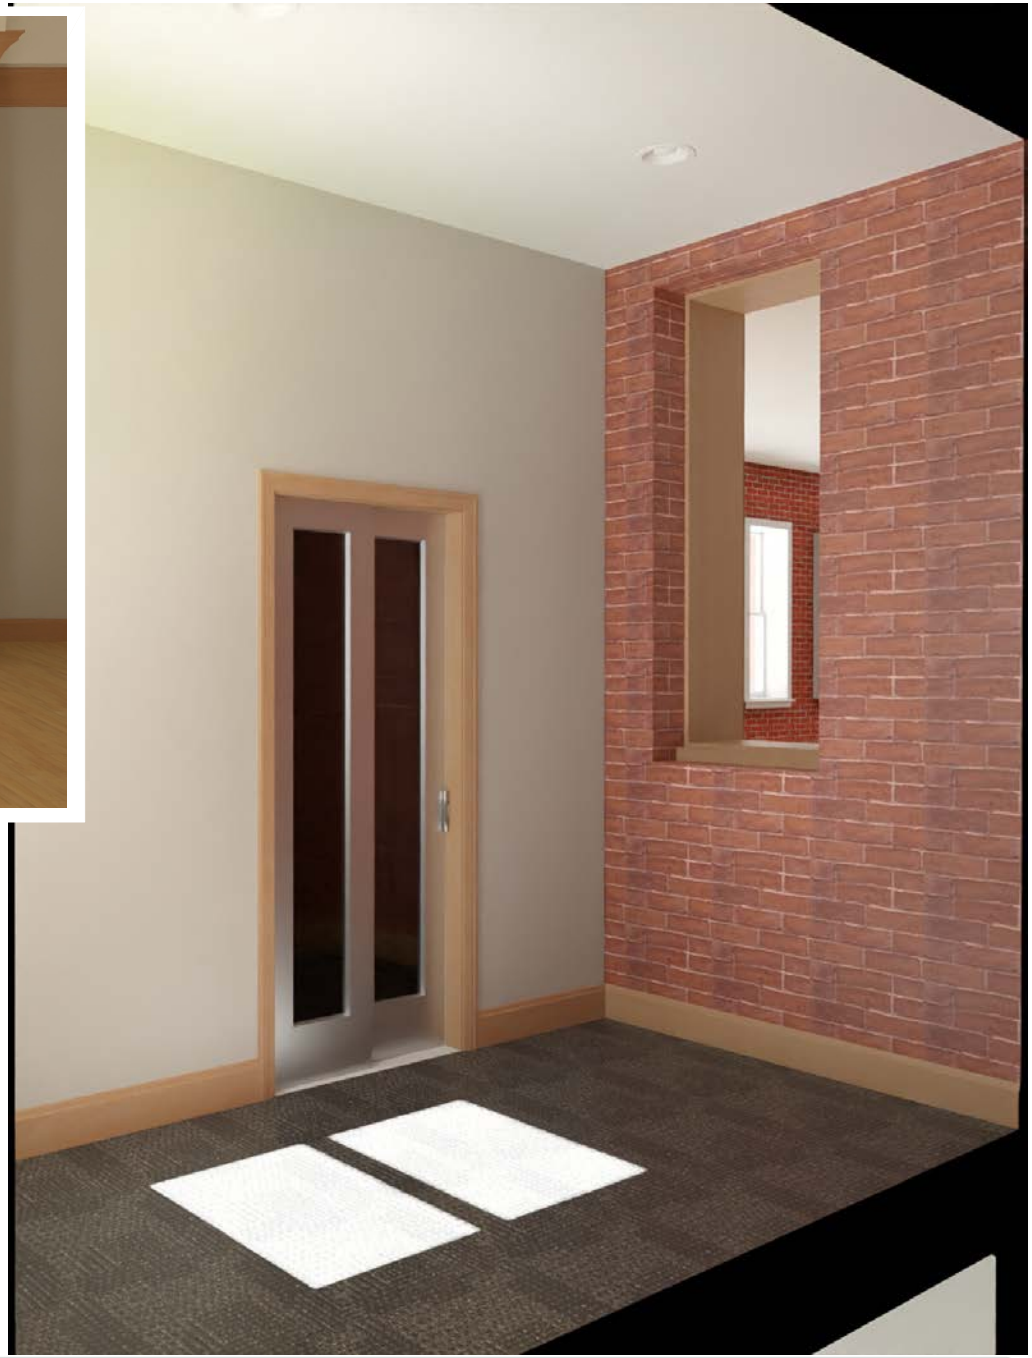

PAGE CONTENT: **NEW ELEVATOR ACCESS AND HALLWAY FROM THE NH ROOM**

Crystal M. McKenna
603.327.7597
crystal@crossroadscontracting.com


TUCKER FREE LIBRARY- PROPOSAL CONCEPTUAL

09.01.26

31 Western Ave
Henniker, NH. 03242

Lynn M. Piotrowicz
Lynn Piotrowicz | Sep 8, 2026

Pages
5

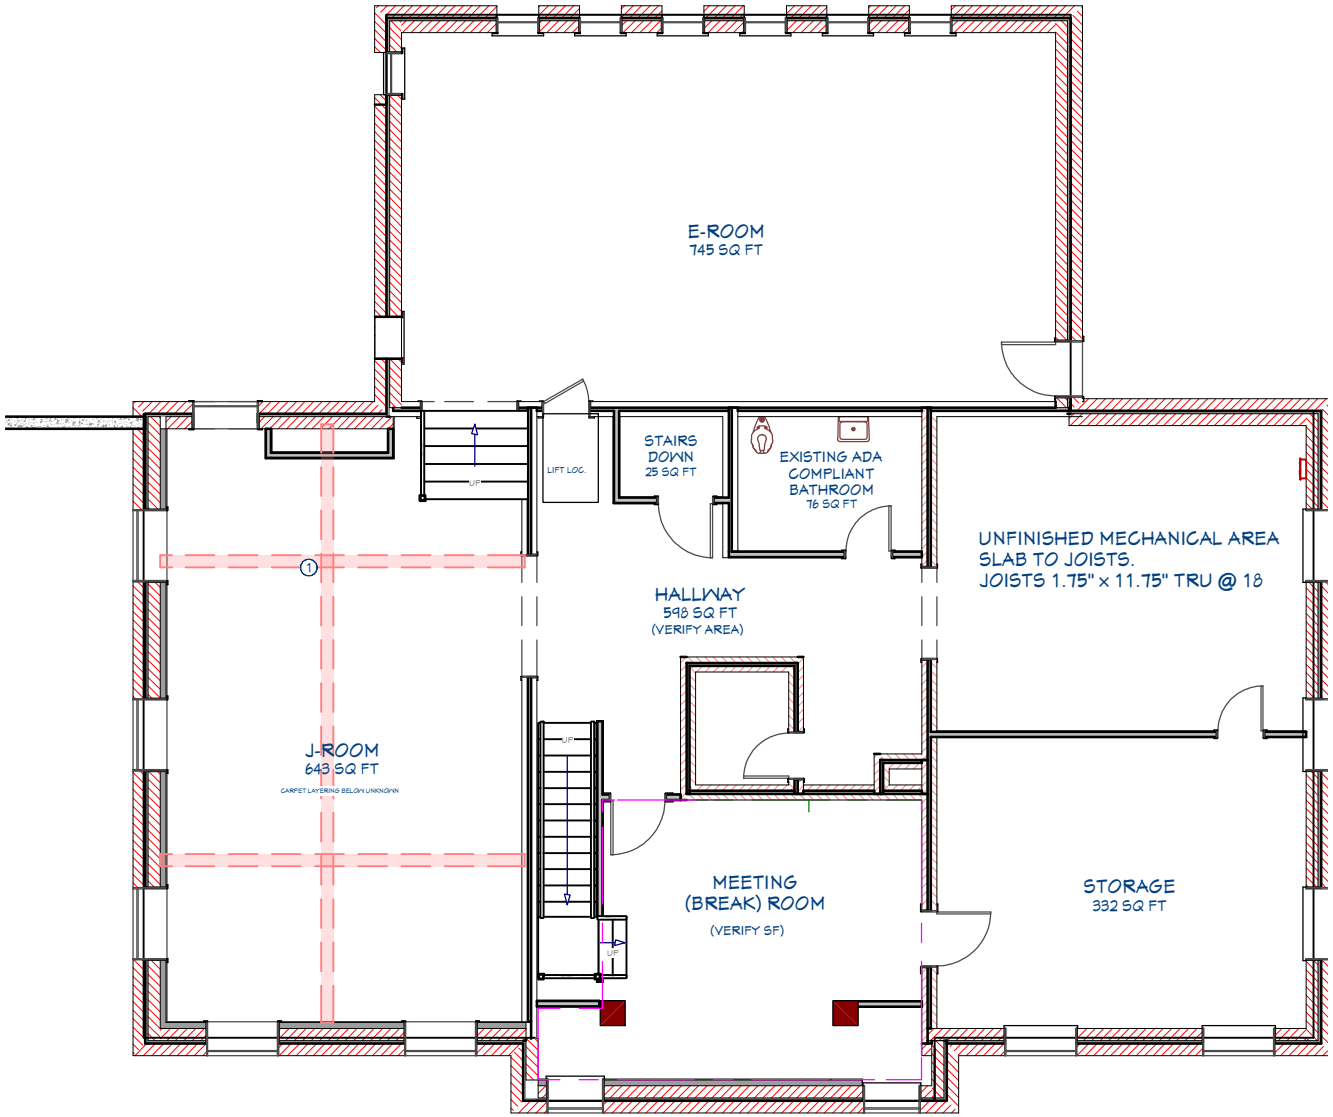

PAGE CONTENT: **AS BUIT LOWER FLOOR LEVEL**

Crystal M. McKenna
603.327.7597
crystal@crossroadscontracting.com


TUCKER FREE LIBRARY- PROPOSAL CONCEPTUAL

09.01.26

31 Western Ave
Henniker, NH. 03242

Lynn M. Piotrowicz
Lynn Piotrowicz | Sep 8, 2026

Pages
6

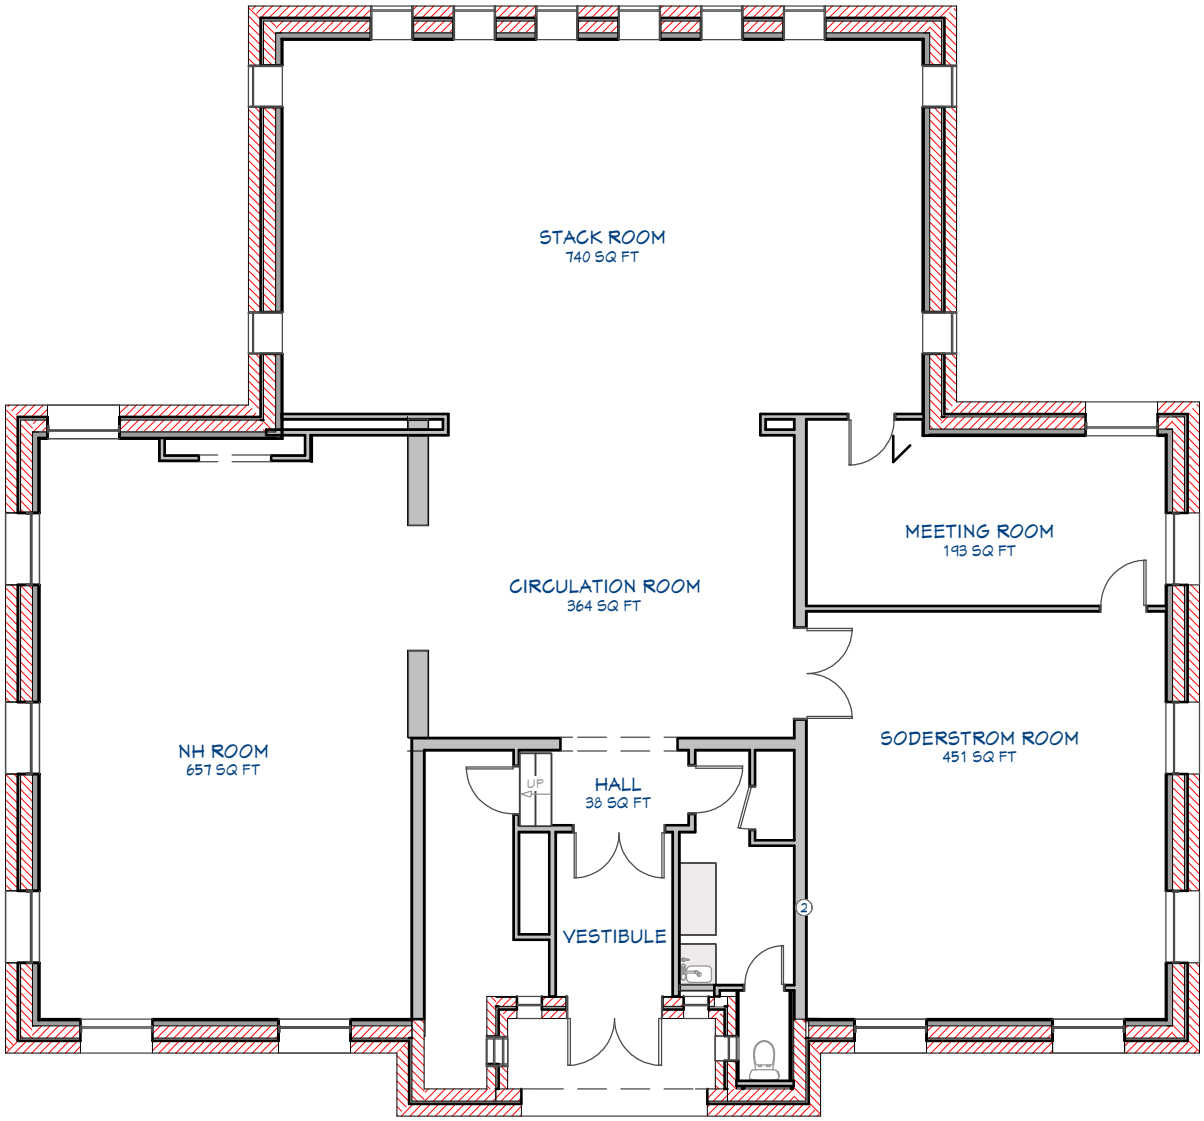

PAGE CONTENT: **AS BUILT MAIN LEVEL FLOOR PLAN**

Crossroads CONTRACTING

Crystal M. McKenna
603.327.7597
crystal@crossroadscontracting.com

TUCKER FREE LIBRARY- PROPOSAL CONCEPTUAL


09.01.26

31 Western Ave
Henniker, NH. 03242

Lynn M. Piotrowicz
Lynn Piotrowicz | Sep 8, 2026

Pages
7



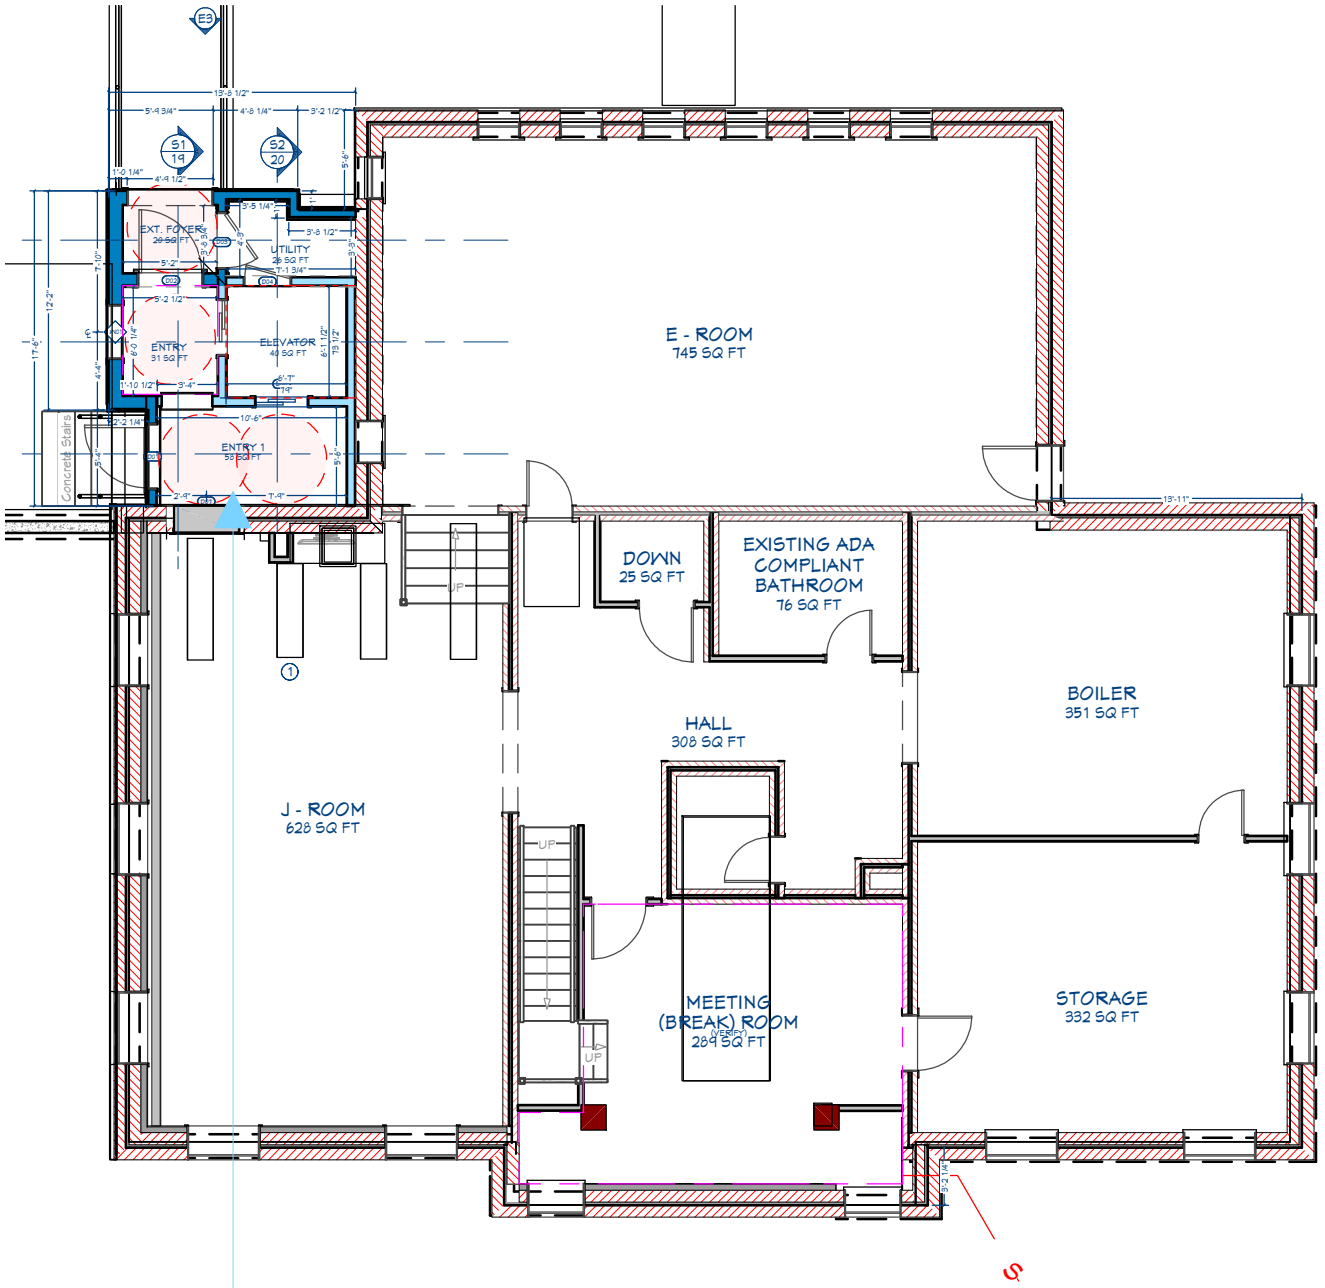

PAGE CONTENT: **CUT AWAY VIEW OF ELEVATOR ADDITION AT ATTACHMENT WALL / LOWER LEVEL FLOOR PLAN 3/32" = 1'-0"**

Crossroads CONTRACTING

Crystal M. McKenna
603.327.7597
crystal@crossroadscontracting.com

TUCKER FREE LIBRARY- PROPOSAL CONCEPTUAL


09.01.26

31 Western Ave
Henniker, NH. 03242

Lynn M. Piotrowicz
Lynn Piotrowicz | Sep 8, 2026

Pages
8



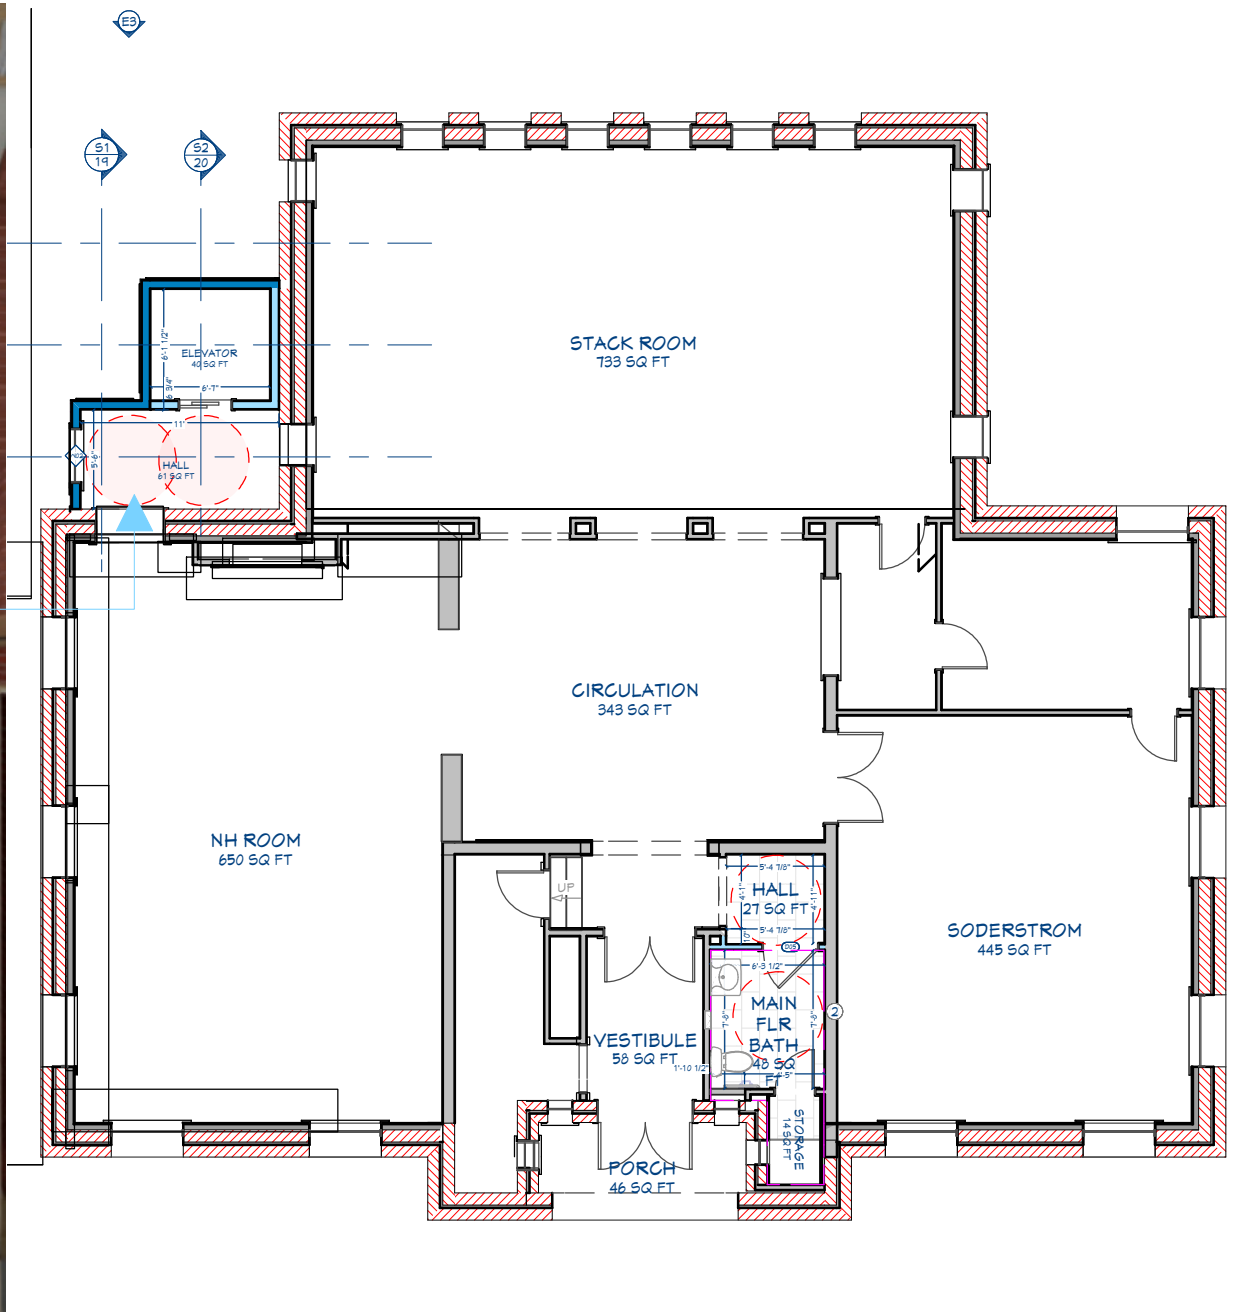

PAGE CONTENT: **CUT AWAY VIEW OF ELEVATOR ADDITION AT ATTACHMENT WALL / MAIN LEVEL FLOOR PLAN 3/32'=1'-0"**

Crossroads CONTRACTING

Crystal M. McKenna
603.327.7597
crystal@crossroadscontracting.com

TUCKER FREE LIBRARY- PROPOSAL CONCEPTUAL

09.01.26


31 Western Ave
Henniker, NH. 03242

Lynn M. Piotrowicz
Lynn Piotrowicz | Sep 8, 2026

Pages
9



LOWER LVL. J-ROOM EXIT TO NEW ADDITION

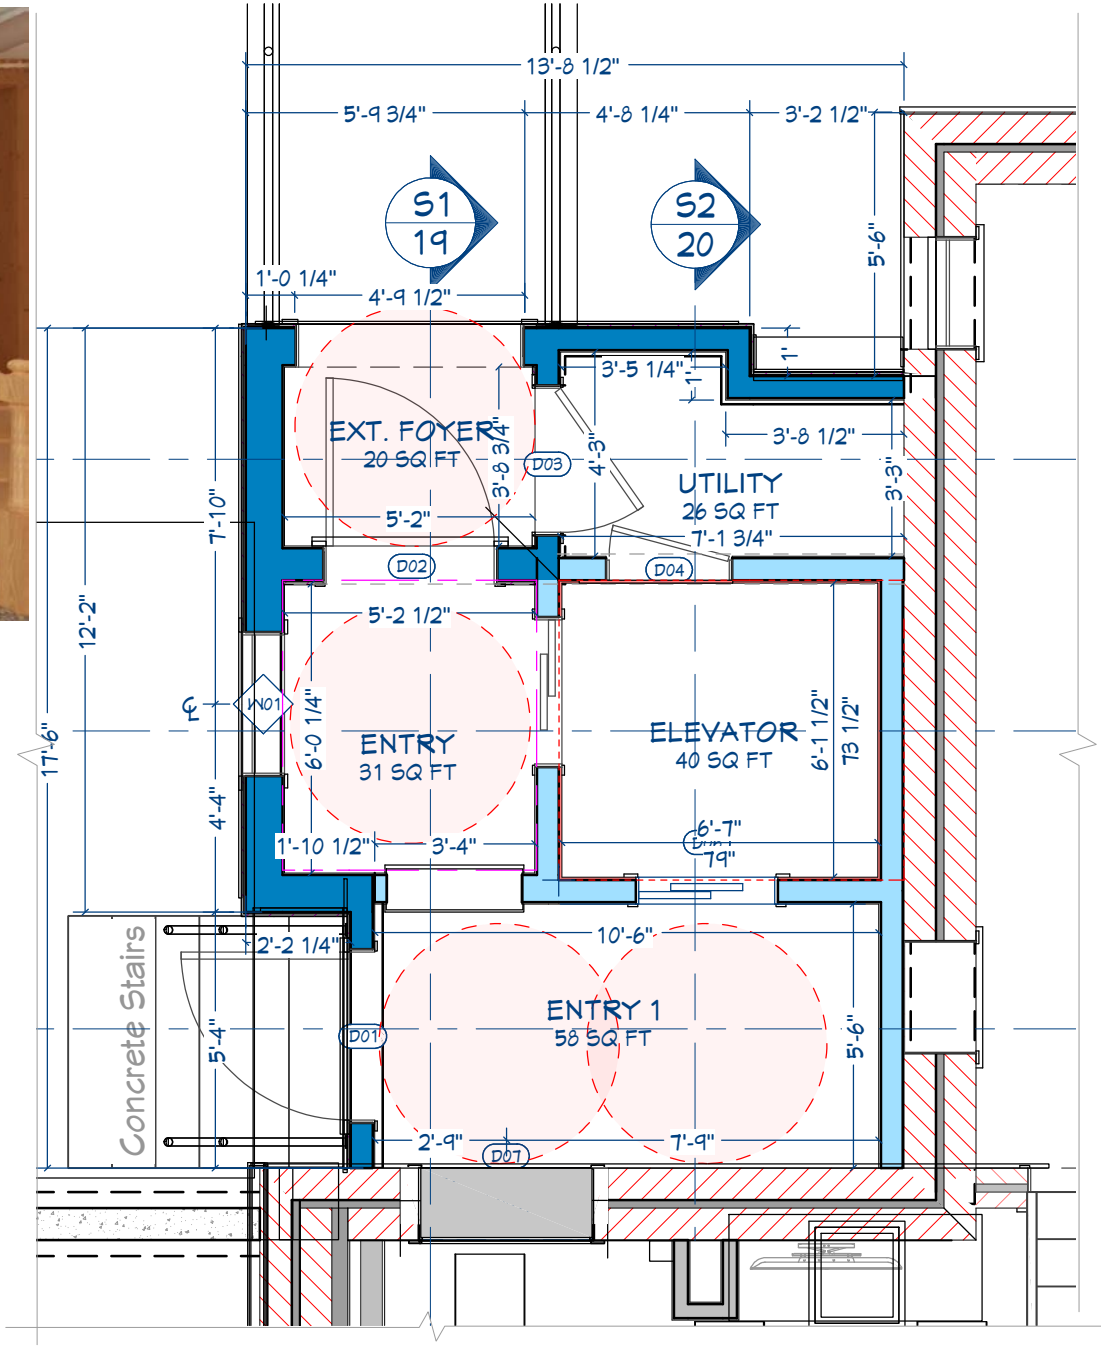

PAGE CONTENT: **PROPOSED ELEVATOR ACCESS VIEW FROM THE J-ROOM ON THE LOWER LEVEL / 1/4" SCALE OF ELEVATOR ADDITION LOWER FLOOR PLAN**

Crossroads CONTRACTING

Crystal M. McKenna
603.327.7597
crystal@crossroadscontracting.com

TUCKER FREE LIBRARY- PROPOSAL CONCEPTUAL

09.01.26

31 Western Ave
Henniker, NH. 03242


Lynn M. Piotrowicz

Lynn Piotrowicz | Sep 8, 2026

Pages
10



NH ROOM EXIT TO NEW ADDITION

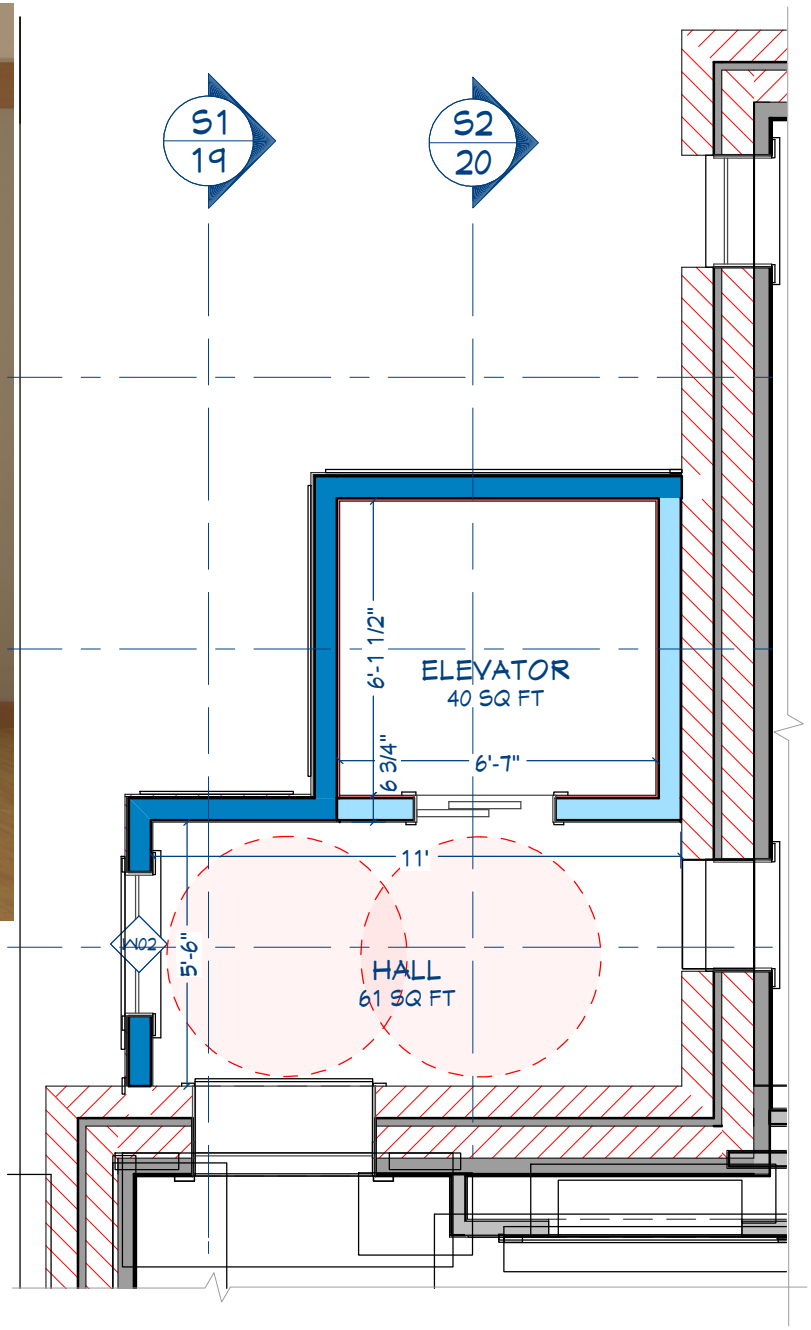

PAGE CONTENT: **ELEVATOR ACCESS VIEW FROM THE NH ROOM / MAIN LEVEL FLOOR PLAN @ 1/4" SCALE**

Crossroads CONTRACTING

Crystal M. McKenna
603.327.7597
crystal@crossroadscontracting.com

TUCKER FREE LIBRARY- PROPOSAL CONCEPTUAL

09.01.26

31 Western Ave
Henniker, NH. 03242


Lynn M. Piotrowicz
Lynn Piotrowicz | Sep 8, 2026

Pages
11







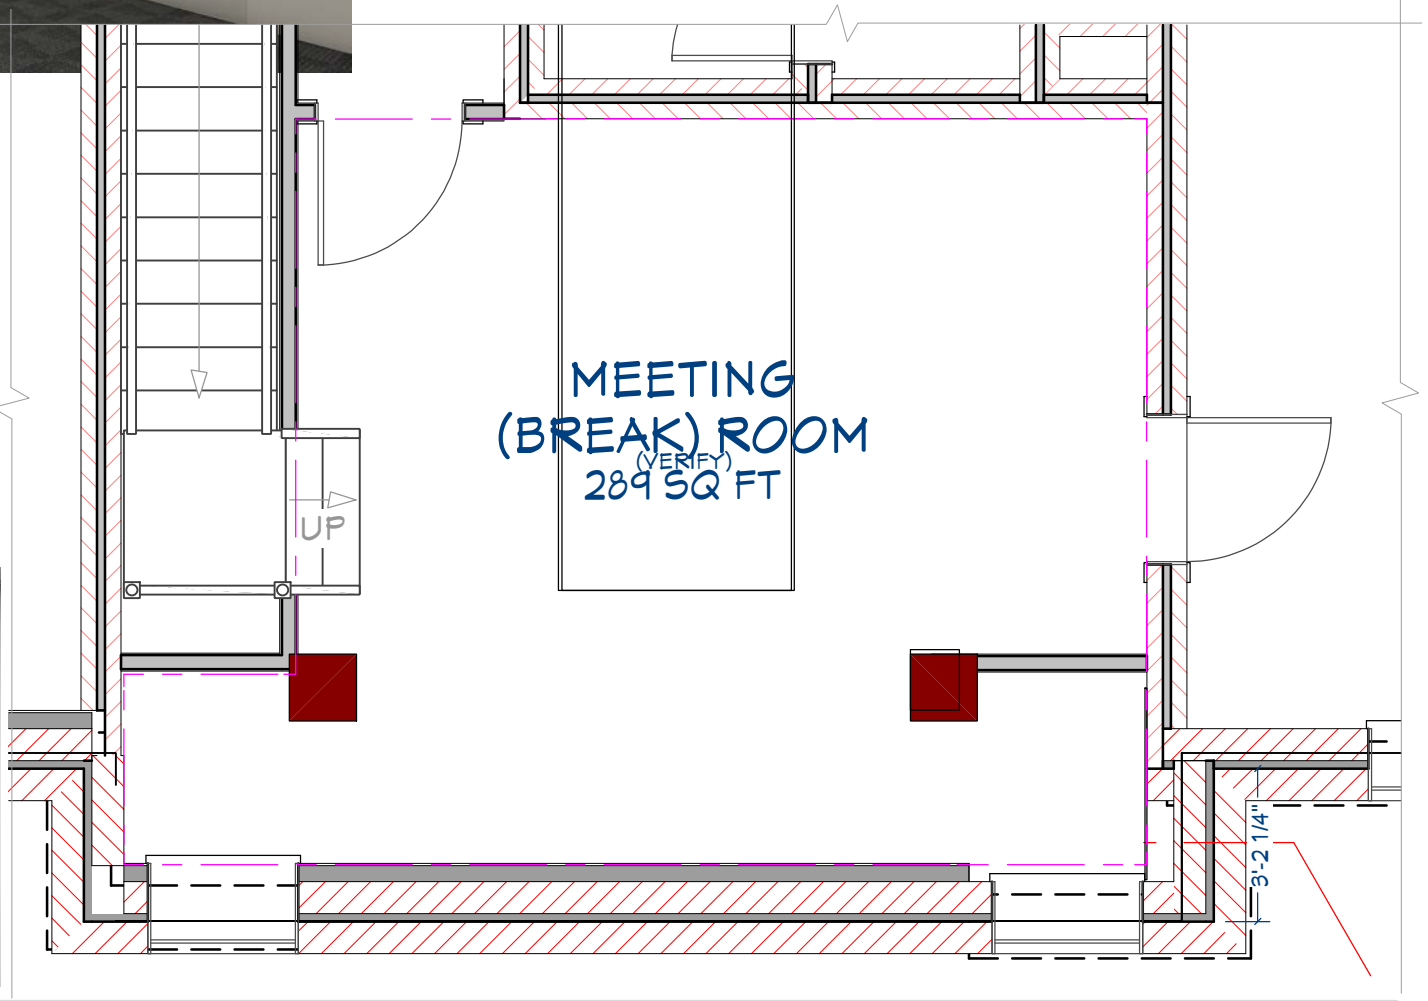

PAGE CONTENT: **BREAK ROOM (MEETING RM) LOWER FLOOR PLAN / EXIST PHOTOS / CONCEPT RENDERING**

Crossroads CONTRACTING

Crystal M. McKenna
603.327.7597
crystal@crossroadscontracting.com

TUCKER FREE LIBRARY- PROPOSAL CONCEPTUAL


09.01.26

31 Western Ave
Henniker, NH. 03242

Lynn M. Piotrowicz
Lynn Piotrowicz | Sep 8, 2026

Pages
12



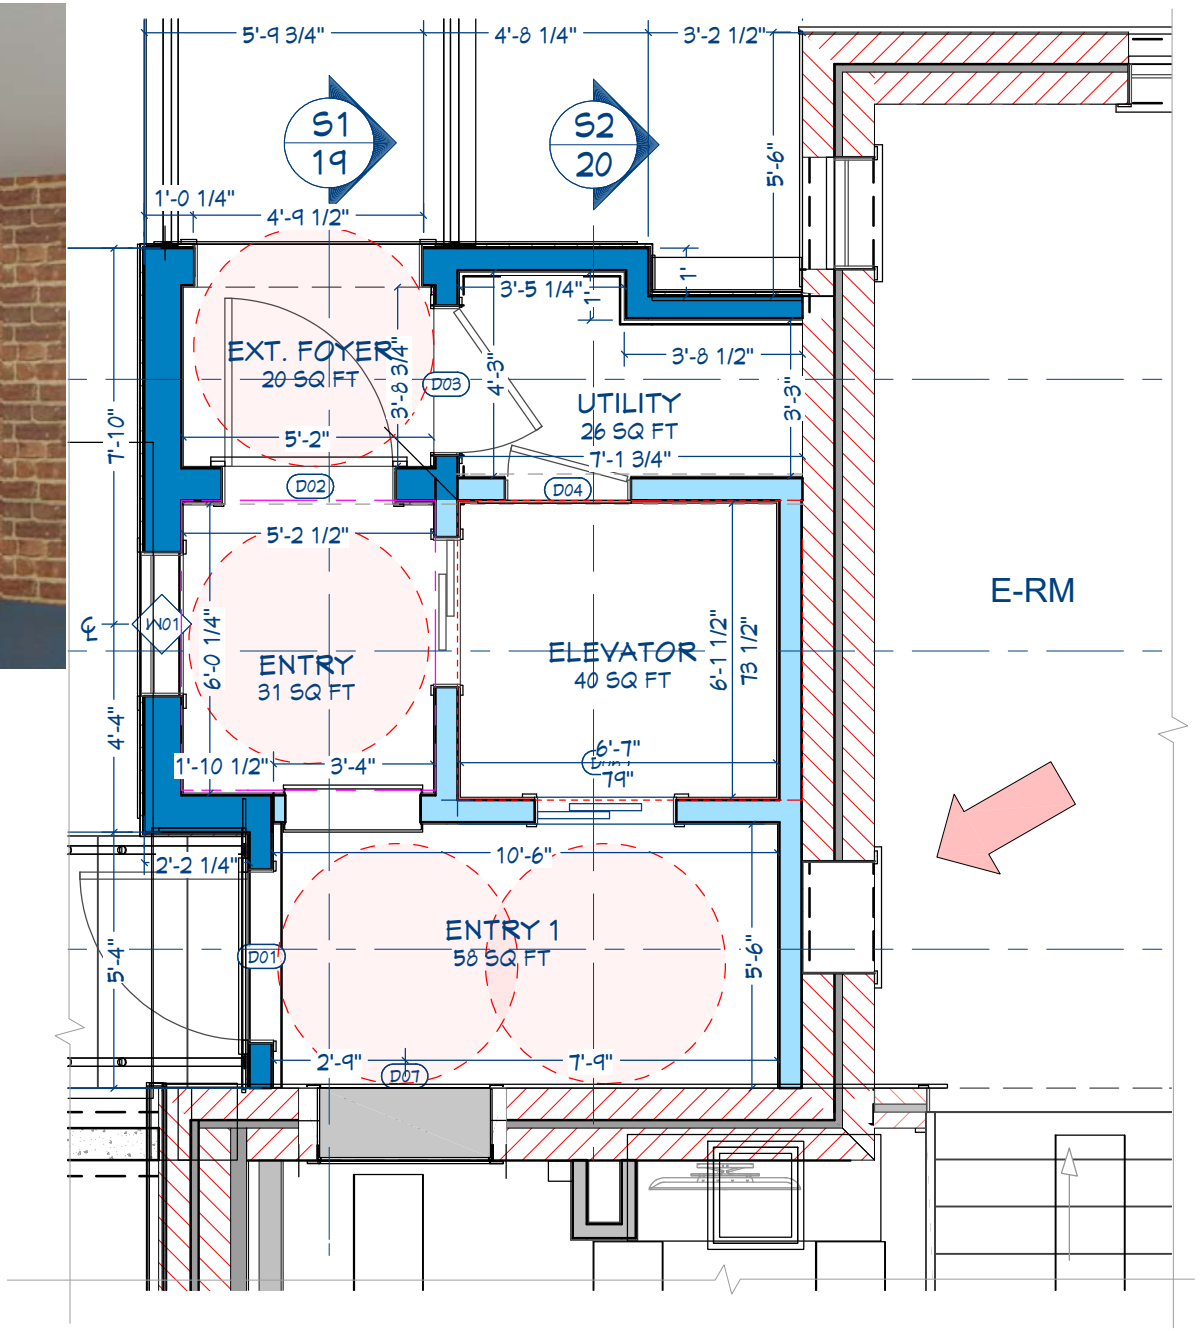

PAGE CONTENT: **Window converted to Bookcase in the E-Rm**

Crystal M. McKenna
603.327.7597
crystal@crossroadscontracting.com

TUCKER FREE LIBRARY- PROPOSAL CONCEPTUAL


09.01.26

31 Western Ave
Henniker, NH. 03242

Lynn M. Piotrowicz
Lynn Piotrowicz | Sep 8, 2026

Pages
13



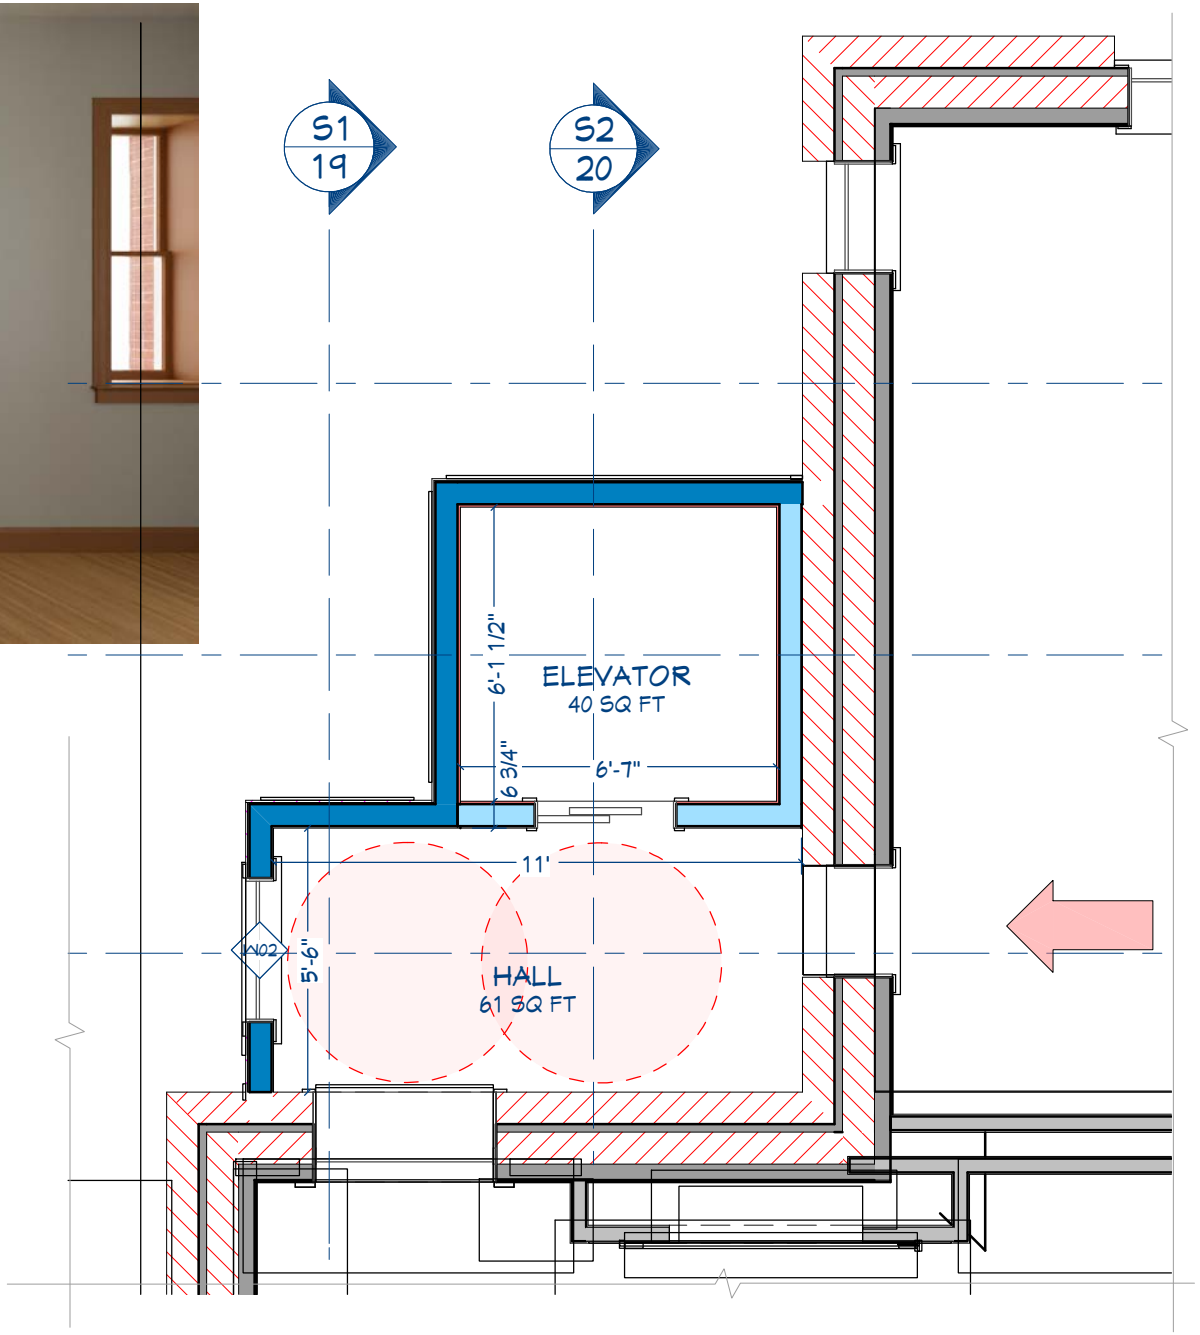

PAGE CONTENT: **STACK ROOM PASS THROUGH WINDOW OPENING TO NEW ELEVATOR ACCESS AREA ON MAIN FLOOR**

Crossroads CONTRACTING

Crystal M. McKenna
603.327.7597
crystal@crossroadscontracting.com

TUCKER FREE LIBRARY- PROPOSAL CONCEPTUAL

09.01.26

31 Western Ave
Henniker, NH. 03242

Lynn M. Piotrowicz
Lynn Piotrowicz | Sep 8, 2026

Pages
14



PAGE CONTENT: **REWORKED OPENING TO MAIN LEVEL BATHROOM**

Crossroads CONTRACTING

Crystal M. McKenna
603.327.7597
crystal@crossroadscontracting.com

TUCKER FREE LIBRARY- PROPOSAL CONCEPTUAL

09.01.26

31 Western Ave
Henniker, NH. 03242

Lynn M. Piotrowicz
Lynn Piotrowicz | Sep 8, 2026

Pages
15





PAGE CONTENT: **TUCKER FREE LIBRARY MAIN FLOOR BATHROOM / AS BUILT (TOP LEFT) VS PROPOSED (BOTTOM RIGHT)**

Crossroads CONTRACTING

Crystal M. McKenna
603.327.7597
crystal@crossroadscontracting.com


TUCKER FREE LIBRARY- PROPOSAL CONCEPTUAL

09.01.26

31 Western Ave
Henniker, NH. 03242

Lynn M. Piotrowicz
Lynn Piotrowicz | Sep 8, 2026

Pages
16

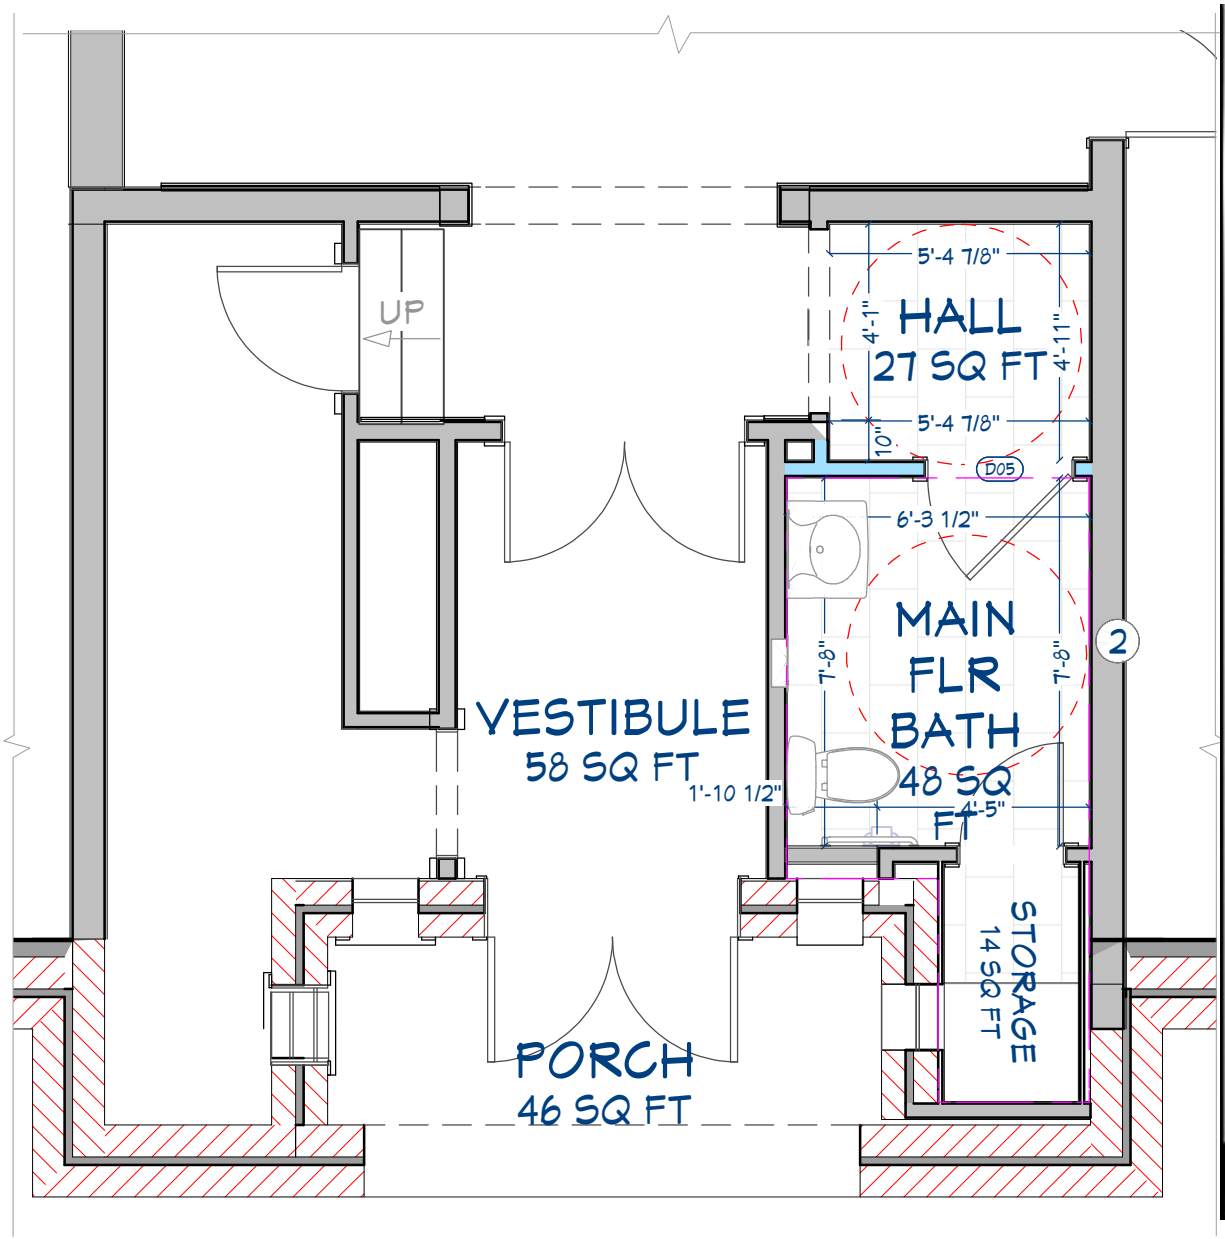



PROPOSED BATHROOM

PAGE CONTENT: **TUCKER FREE MAIN LEVEL FLOOR PLAN VIEW / FOCUS BATHROOM CONCEPT / 1/4" = 1'-0"**

Crossroads CONTRACTING
Crystal M. McKenna
603.327.7597
crystal@crossroadscontracting.com


TUCKER FREE LIBRARY- PROPOSAL CONCEPTUAL

09.01.26

31 Western Ave
Henniker, NH. 03242

Lynn M. Piotrowicz
Lynn Piotrowicz | Sep 8, 2026

Pages
17

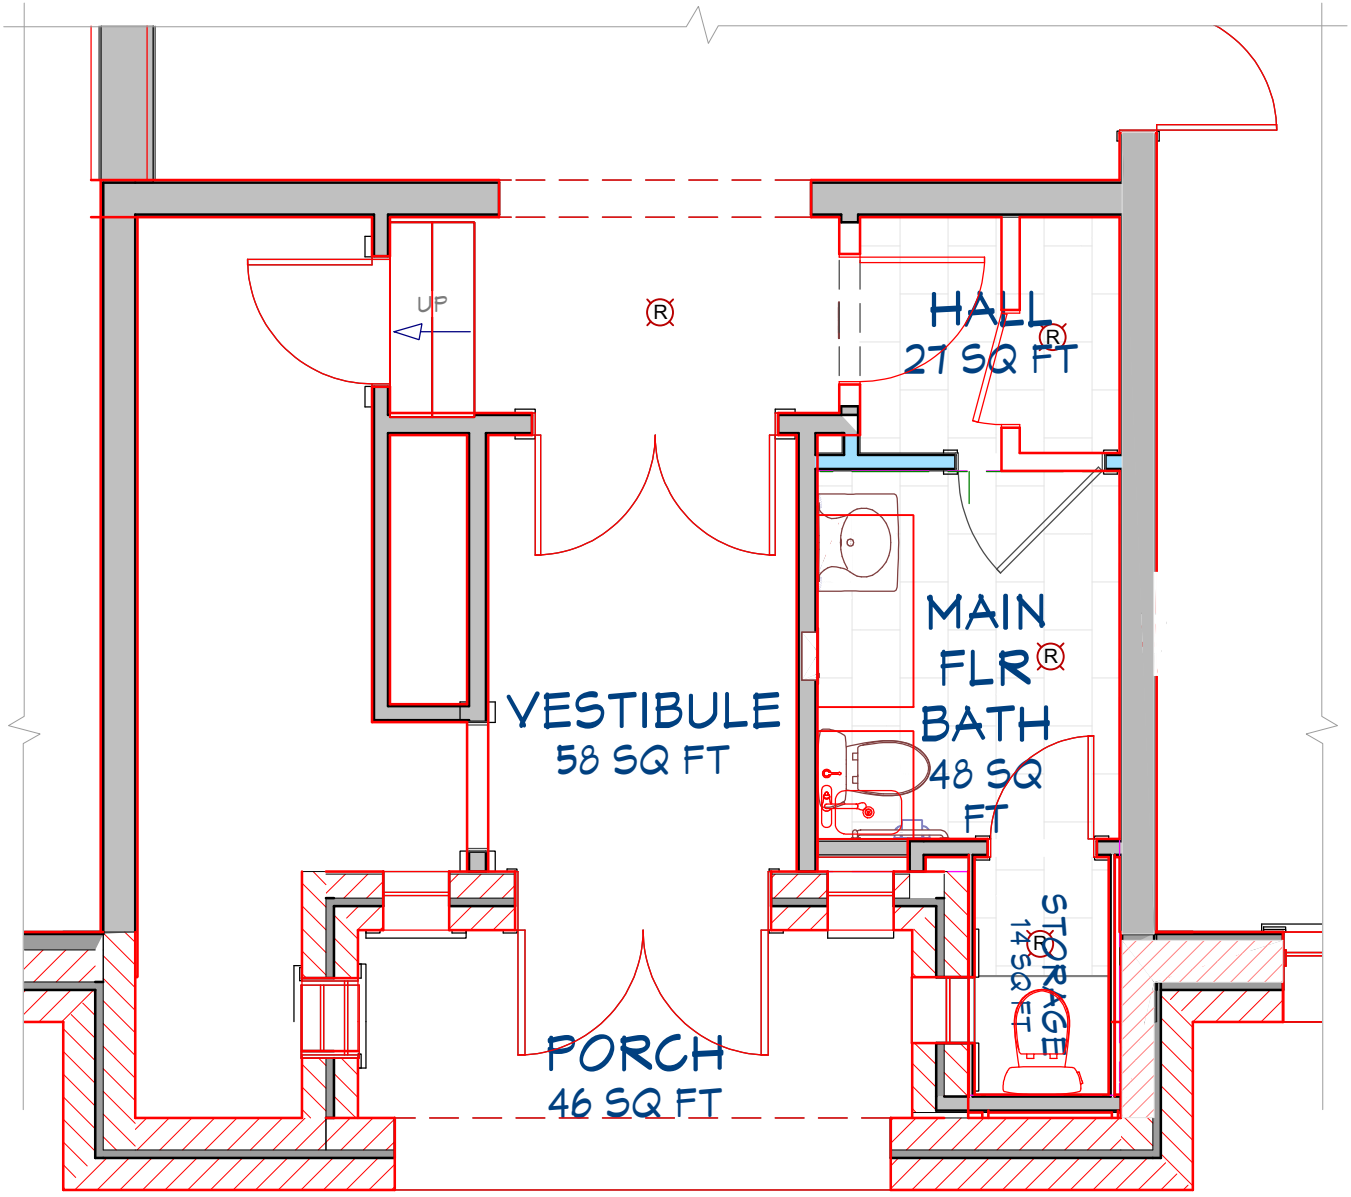

PAGE CONTENT: **TUCKER FREE LIBRARY MAIN FLOOR CONCEPT WITH AS BUILT OVERLAY 1/4" = 1'-0"**

Crossroads CONTRACTING

Crystal M. McKenna
603.327.7597
crystal@crossroadscontracting.com


TUCKER FREE LIBRARY- PROPOSAL CONCEPTUAL


09.01.26

31 Western Ave
Henniker, NH. 03242

Lynn M. Piotrowicz
Lynn Piotrowicz | Sep 8, 2026

Pages
18

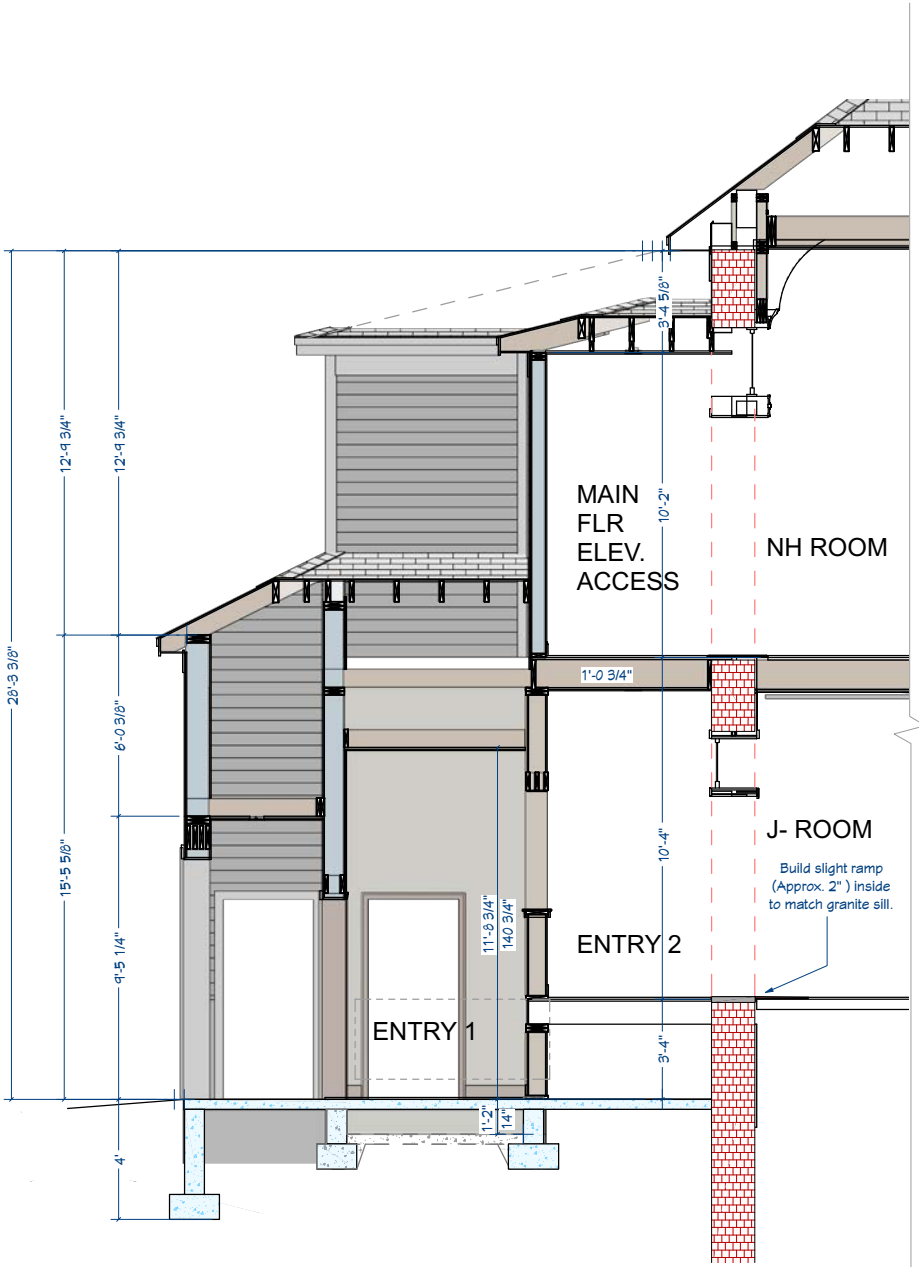

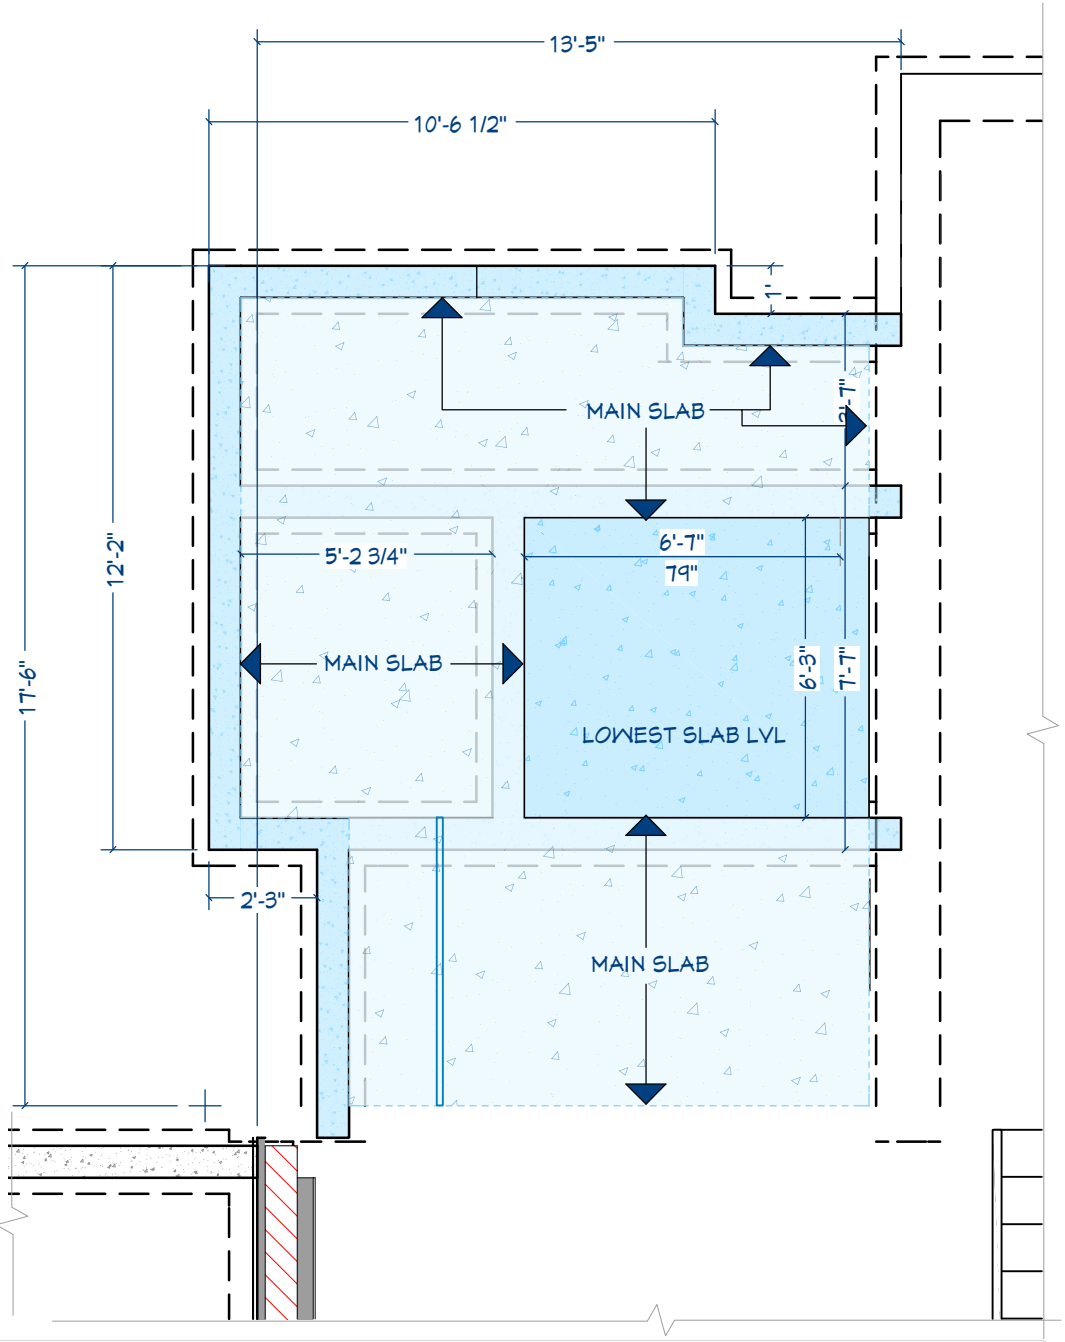

PAGE CONTENT: **SECTION 1 (5/32 SCALE) & FOUNDATION PLAN @ 1/4" SCALE**

Crossroads CONTRACTING

Crystal M. McKenna
603.327.7597
crystal@crossroadscontracting.com


TUCKER FREE LIBRARY- PROPOSAL CONCEPTUAL

09.01.26


31 Western Ave
Henniker, NH. 03242

Lynn M. Piotrowicz
Lynn Piotrowicz | Sep 8, 2026

Pages
19

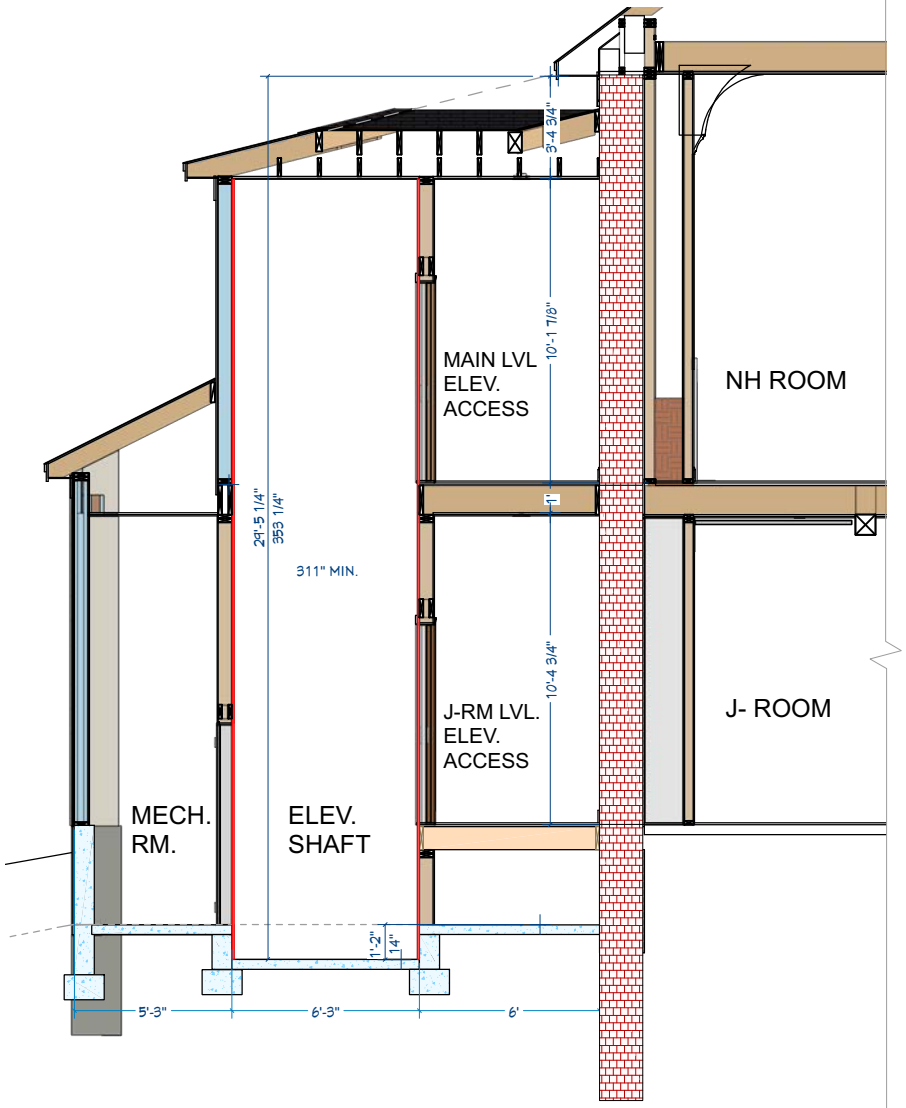



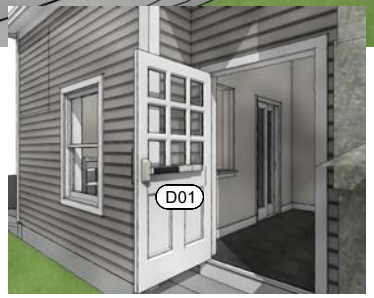



WINDOW SCHEDULE

Number	Qty	Floor	Dimensions	Top
W01	1	0	36"X60"DH	120"
W02	1	1	36"X60"DH	98 1/2"
W03	1	0	43 11/16"X21 1/4"FX	105 1/16"

DOOR SCHEDULE BY FLOOR

Number	Qty	Floor	Room	Dimensions	Description	Comments
D01	1	0	Entry 1	42"X80"X1 3/4" R EX	Ext. Hinged- 944 Sash	COMMERCI
D02	1	0	EXT. FOYER/Entry	42"X80"X1 3/4" L EX	Ext. Hinged- 944 Sash	COMMERCI
D03	1	0	Utility/EXT. FOYER	36"X80"X1 3/4" L EX	Ext. Hinged-Door S01	COMMERCI
D04	1	0	Utility/ELEVATOR	30"X80"X1 3/8" R IN	Hinged-Slab	PROVIDED
D05	1	1	MAIN FLR BATH/Hall	36"X85 1/2"X1 3/8" L IN	Hinged-Door P11	

PAGE CONTENT: **SECTION 2 (5/32" SCALE)**

Crossroads CONTRACTING

Crystal M. McKenna
603.327.7597
crystal@crossroadscontracting.com

TUCKER FREE LIBRARY- PROPOSAL CONCEPTUAL

09.01.26

31 Western Ave
Henniker, NH. 03242

Lynn M. Piotrowicz
Lynn Piotrowicz | Sep 8, 2026

Pages
20